## 1 ELEVATION
Scale N.T.S




## 2 DETAIL - FACE FIX
Scale N.T.S




## 3 DETAIL - REVEAL FIX
Scale N.T.S

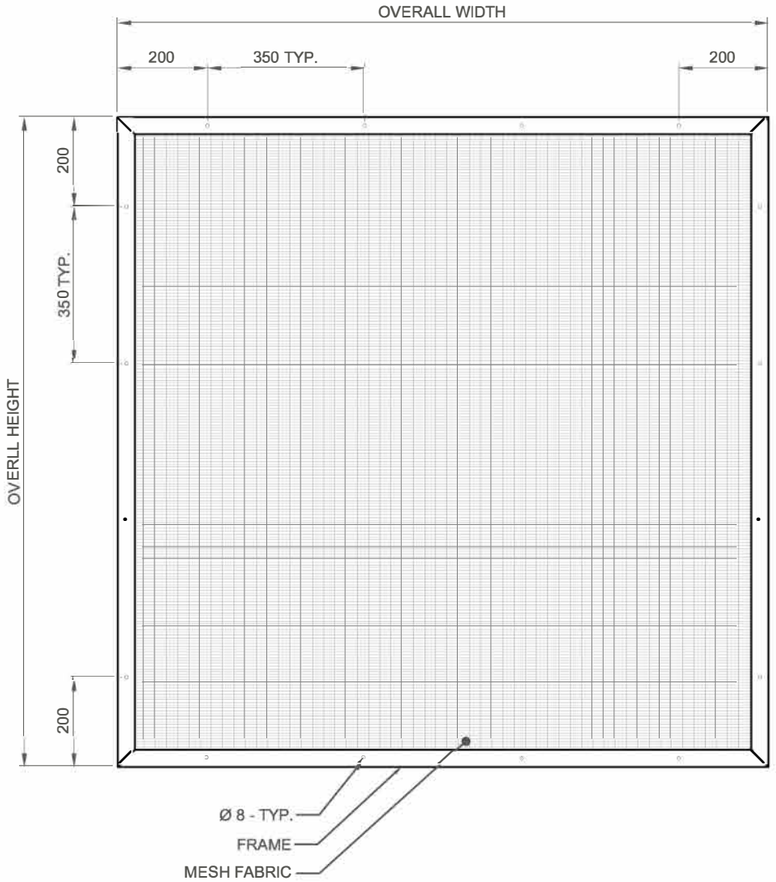


## 4 DETAIL - FACE / REVEAL FIX
Scale N.T.S

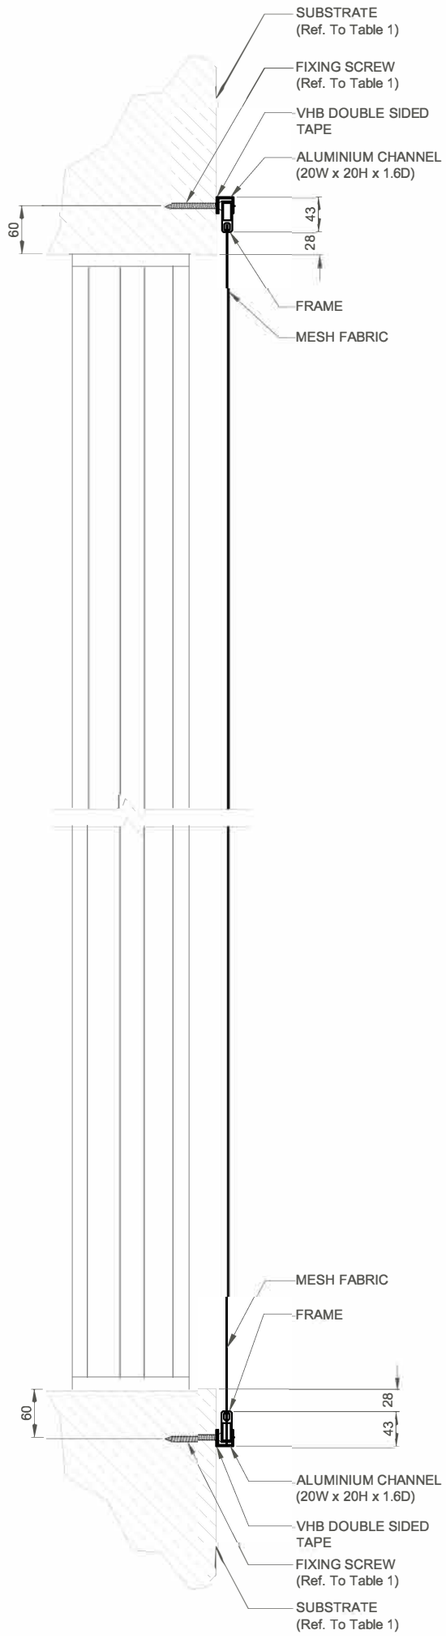


## TABLE 1

| SUBSTRATE | HOLE SIZE INTO SUBSTRATE | FIXING INTO SUBSTRATE | HOLE SIZE INTO FRAME |
|---|---|---|---|
| CONCRETE | Ø 6.0 | PRODUCT CODE: 41045 WURTH FIXING M7.5 x 72 | Ø 8 |
| STEEL | N/A | PRODUCT CODE: A1063 SERIES 500 5.5mm / 12g - 24 x 65 | Ø 8 |
| TIMBER | N/A | PRODUCT CODE: 69010 COACH SCREW M6 x 75 | Ø 8 |
| BRICK | Ø 6.0 | PRODUCT CODE: 41045 WURTH FIXING M7.5 x 72 | Ø 8 |
| ANGLE (40W x 40H x 1.6D) | ANGLE TO FRAME: N/A<br>ANGLE TO SUBSTRATE: DEPENDING ON SUBSTRATE | PRODUCT CODE: A1106 WAFER TEK SCREW 10-24 x 30 GR.410 S/S | Ø 8 |
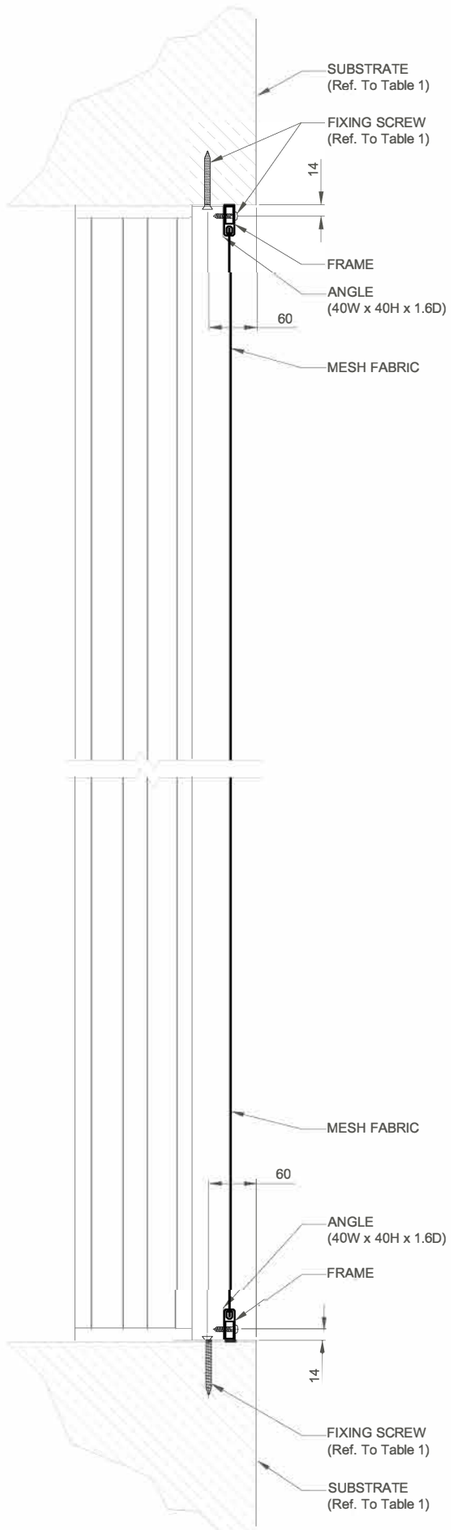
| | MATERIAL | TYPE | PPC |
|---|---|---|---|
| FRAME | ALUMINIUM | FE38 / 51 | ANODISED |
| SCREEN | BRONZE ALLOY | N / A | BLACK / WHITE |

| CLIENT APPROVAL |
|---|
| APPROVED BY: |
| DATE: |

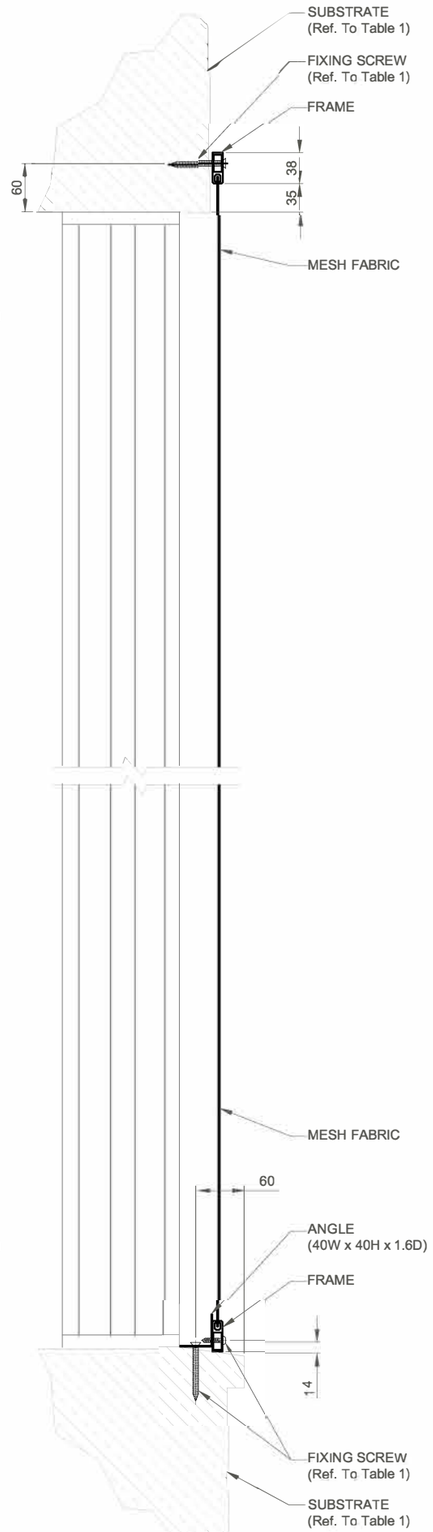NOTES:

1. DO NOT SCALE FROM THE DRAWING
2. ALL DIMENSIONS ARE IN MILLIMETERS AND LEVELS ARE IN METERS UNLESS NOTED OTHERWISE
3. ALL DIMENSIONS AND LEVELS TO BE VERIFIED AND CONFIRMED ON SITE PRIOR TO COMMENCEMENT OF WORK
4. IT IS IMPERATIVE THAT THE FIRE/SMOKE CURTAINS ARE OPERATED FREE FROM OBSTRUCTION
5. FREE OBSTRUCTION FULL CURTAIN LENGTH REMOVABLE CEILING ACCESS TO BE PROVIDED FOR FIRE/SMOKE CURTAIN COMMISSIONING AND FUTURE MAINTENANCE
6. NO FIXING BY OTHERS TO EITHER HEADBOXING OR FIRE CURTAIN SIDE GUIDES
7. ALL METALWORK SUPPLIED IN GALV. MS UNLESS NOTED OTHERWISE
8. BOXING OVER2.5 MTRS TO HAVE A VISIBLE JOINT
9. SMOKE SEAL IF REQUIRED ARE IN A LIGHT GREY COLOUR WHERE VISIBLE
10. ALL SUB STRUCTURES TO BE SUITABLY FIRE RATED (BY OTHERS)
11. ALL FLOORS/WALLS TO BE PLUMB & TRUE PRIOR TO CURTAIN INSTALLATION
12. ALL DIMENSIONS ARE SUBJECT TO +/- 10MM TOLERANCE

LEGEND:

PRODUCT TYPE

**SMART LOUVRE**

DRAWING ISSUED FOR

- PROPOSAL
- COORDINATION
- APPROVAL
- AS FOR CONSTRUCTION
- AS BUILT

| REV | DESCRIPTION | DRAWN | DATE |
|---|---|---|---|


smartlouvre

SMARTLOUVRE TECHNOLOGY LIMITED
UNIT 18 THE TANNERIES
BROCKHAMPTON LANE
HAVANT, HAMPSHIRE PO9 1JB
T: +44 (0)2392 456 333
W: WWW.SMARTLOUVRE.COM



ALL RIGHTS RESERVED. THIS DESIGN MAY NOT BE REPRODUCED IN ANY MATERIAL FORM, INCLUDING ELECTRONICALLY WITHOUT THE WRITTEN PERMISSION OF THE COPYRIGHT NAMES


PROJECT:

PROJECT REF:

CUSTOMER:

DRAWING TITLE:

SMART LOUVRE
INSTALLATION
GENERIC DRAWING

| | | | |
|---|---|---|---|
| DRAWN: | JC | CHECKED: | MH |
| DATE: | 14.03.17 | APPROVED: | |
| SCALE: | N.T.S | | |
| DRAWING NO: | 700-003-MK | REV: | 1 |